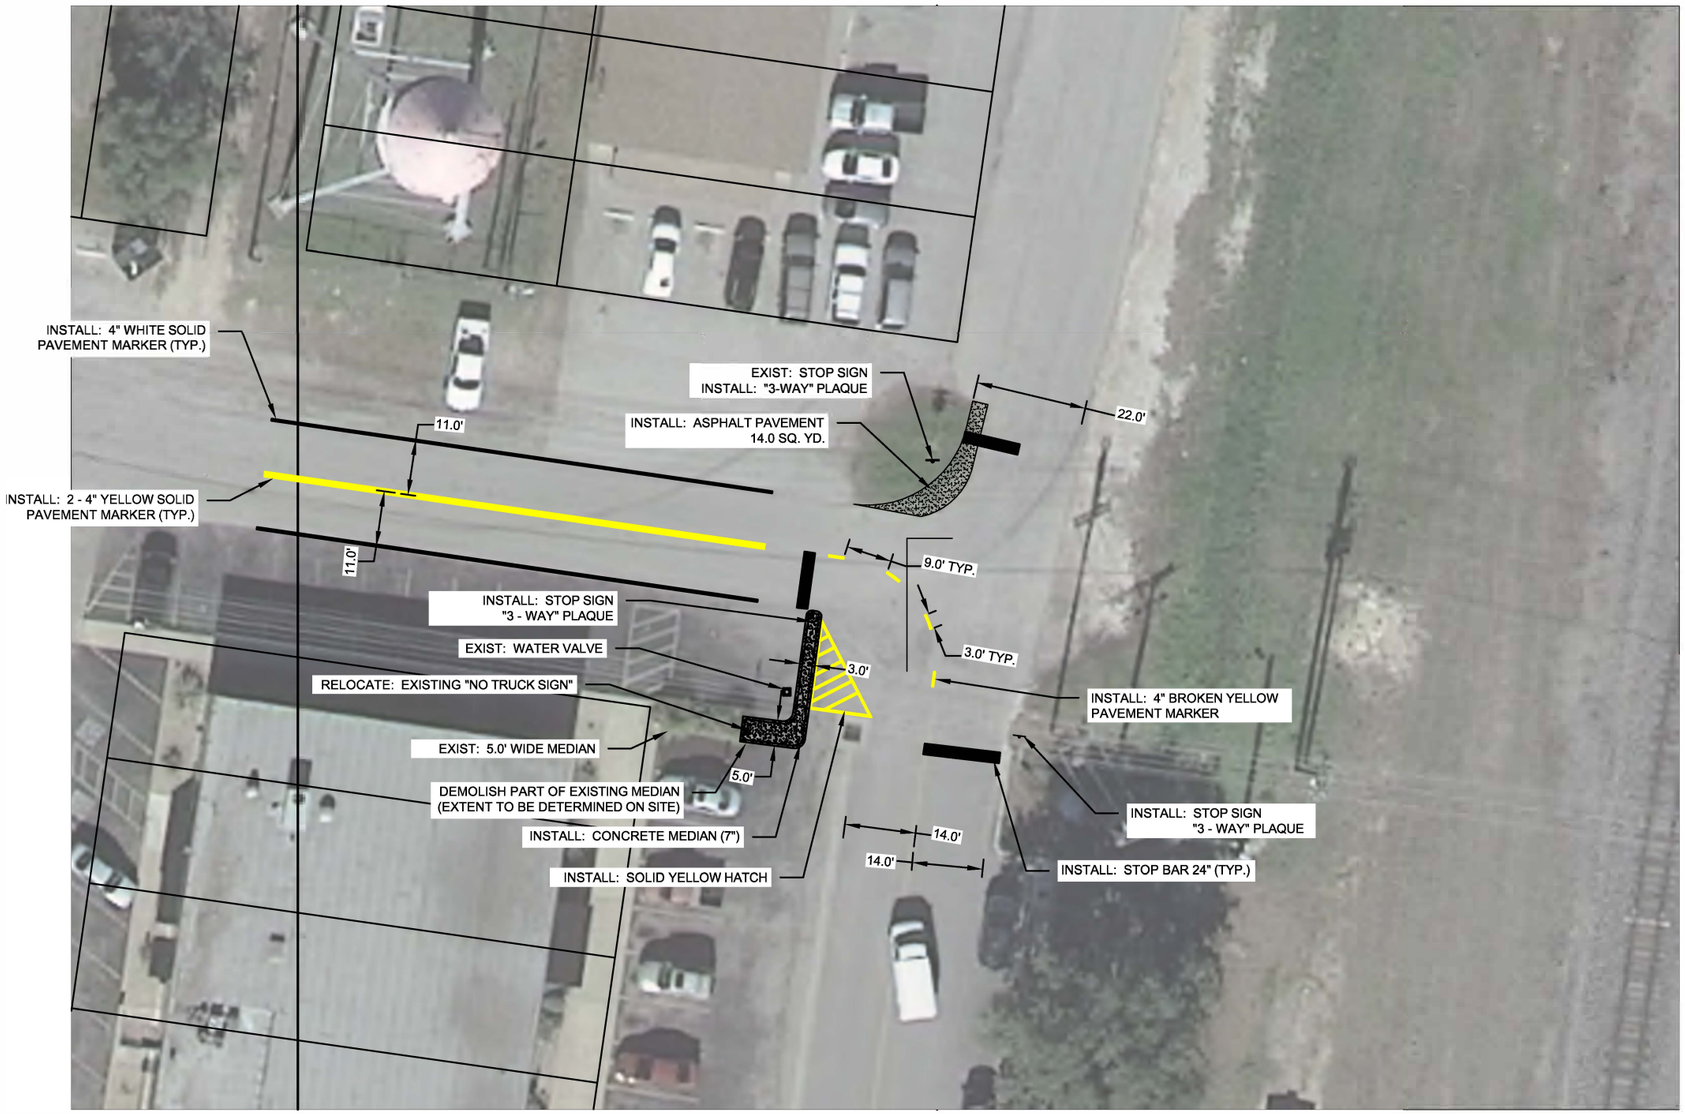

W LOCKHART/ N FRONT INTERSECTION MODIFICATION

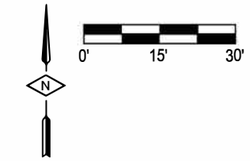

R1-1 (36"X 36")

R1-3 BRA3 (12"X6")

REV #	REVISION DESCRIPTION	DATE

W LOCKHART/ N FRONT STREET INTERSECTION MODIFICATION

CITY OF KYLE
ENGINEERING DEPARTMENT
100 W CENTER STREET
KYLE, TX 78640
PH (512) 262-1010

DATE: 6 / 27 / 2016
JOB NO: -
DRAWN BY: KG
APPROVED BY: LB

W LOCKHART STREET

S:\Engineering Dept\W Lockhart st Intersection modification\W Lockhart Intersection.dwg, 6/27/2016 8:45:32 AM