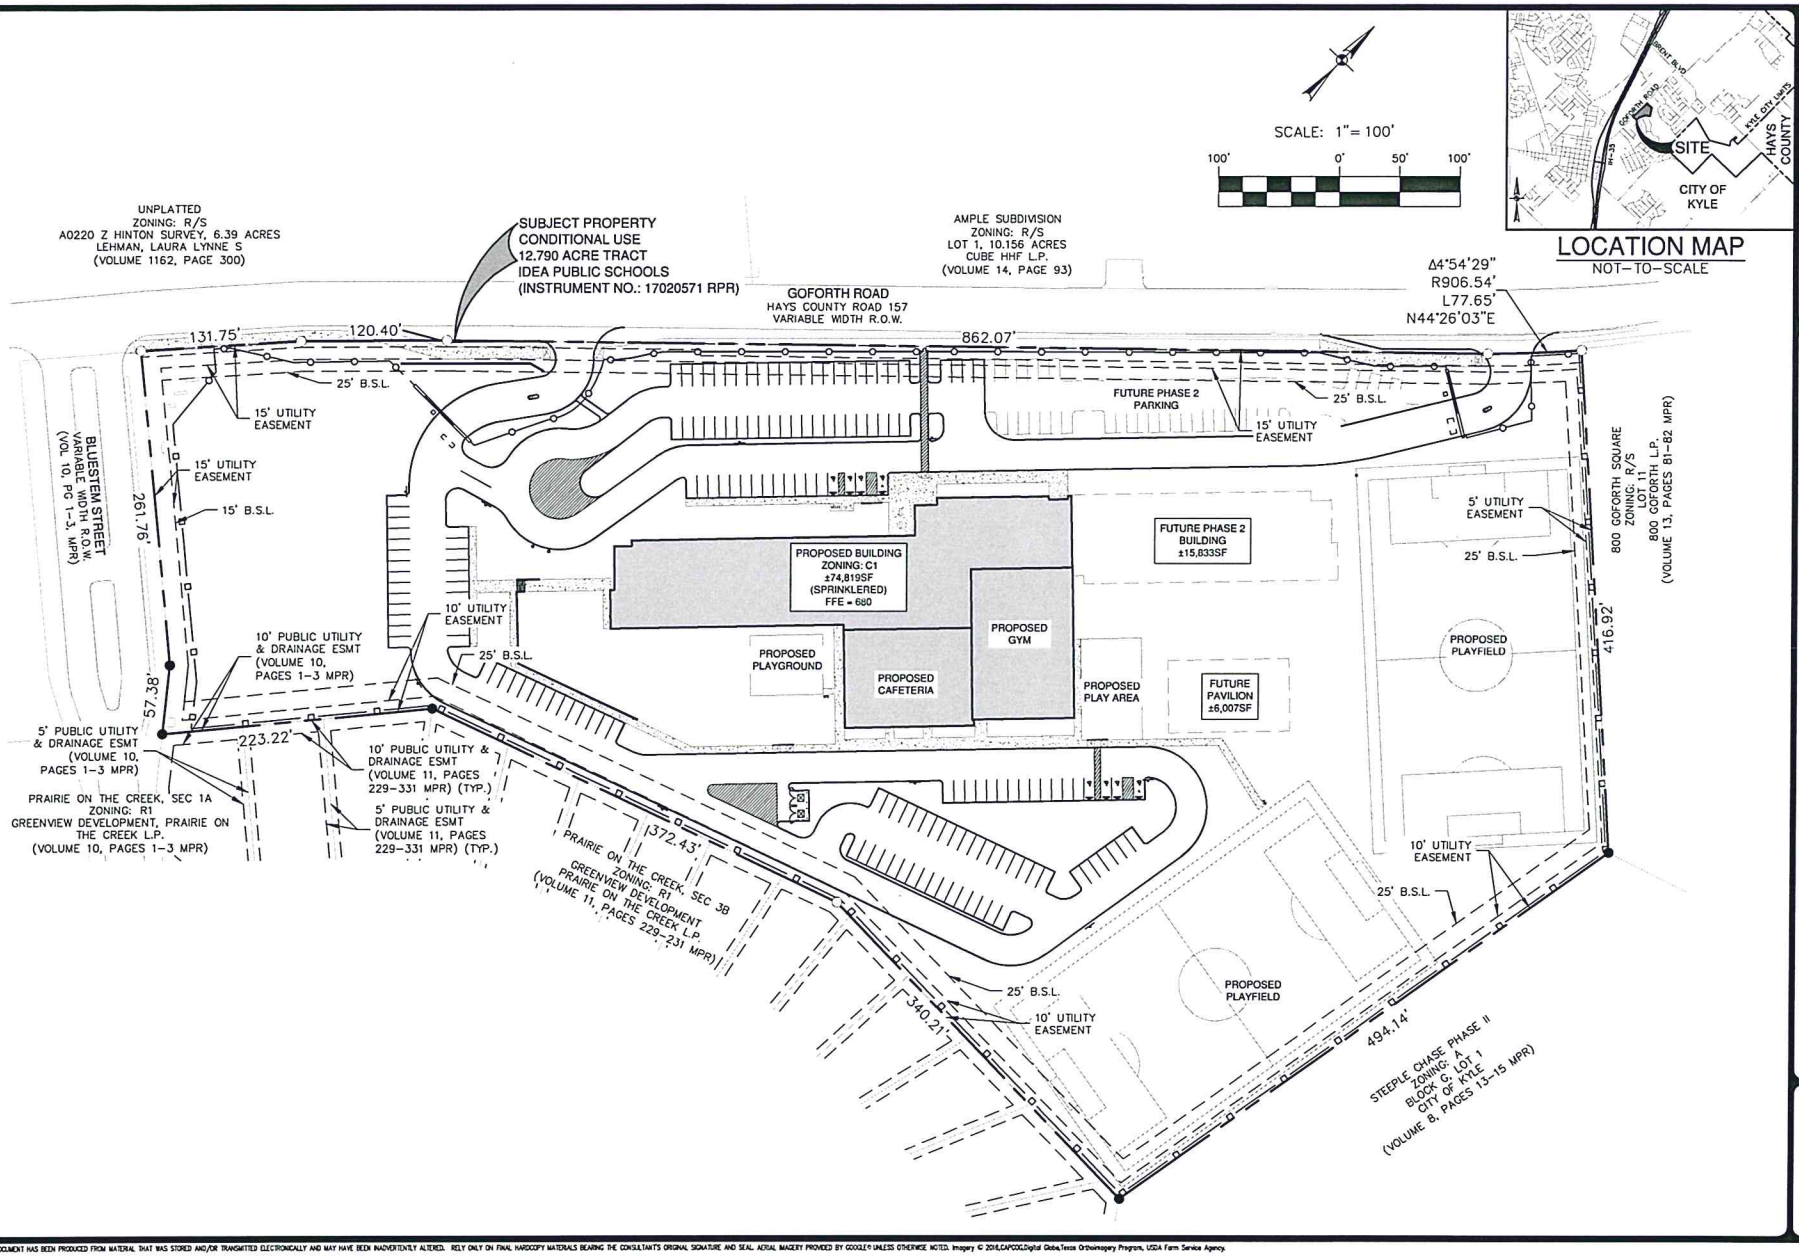

LOCATION MAP
NOT-TO-SCALE

PAPE-DAWSON ENGINEERS
SAN ANTONIO | AUSTIN | HOUSTON | FORT WORTH | DALLAS
2000 NW LOOP 410 | SAN ANTONIO, TX 78213 | 210.375.9030
TBPE FIRM REGISTRATION #470 | TBPLS FIRM REGISTRATION #10046800

IDEA KYLE ACADEMY

KYLE, TEXAS

ZONING AND SITE PLAN EXHIBIT

JOB NO. 11309-00
DATE JUNE 2017
DESIGNER MDB
CHECKED SW
DRAWN MDB
SHEET 1 of 1

Date: Jun 28, 2017, 11:46am User ID: mbarton
File: P:\11309\001\Design\Exhibits\170628 - Zoning Exhibit.dwg

THIS DOCUMENT HAS BEEN PRODUCED FROM MATERIAL THAT WAS STORED AND/OR TRANSMITTED ELECTRONICALLY AND MAY HAVE BEEN INADVERTENTLY ALTERED. RELY ONLY ON FINAL HARDCOPY MATERIALS BEARING THE CONSULTANT'S ORIGINAL SIGNATURE AND SEAL. AERIAL IMAGERY PROVIDED BY GOOGLE® UNLESS OTHERWISE NOTED. Imagery © 2016,CAPCOG,Digital Globe,Texas Orthoimagery Program, USDA Farm Service Agency.